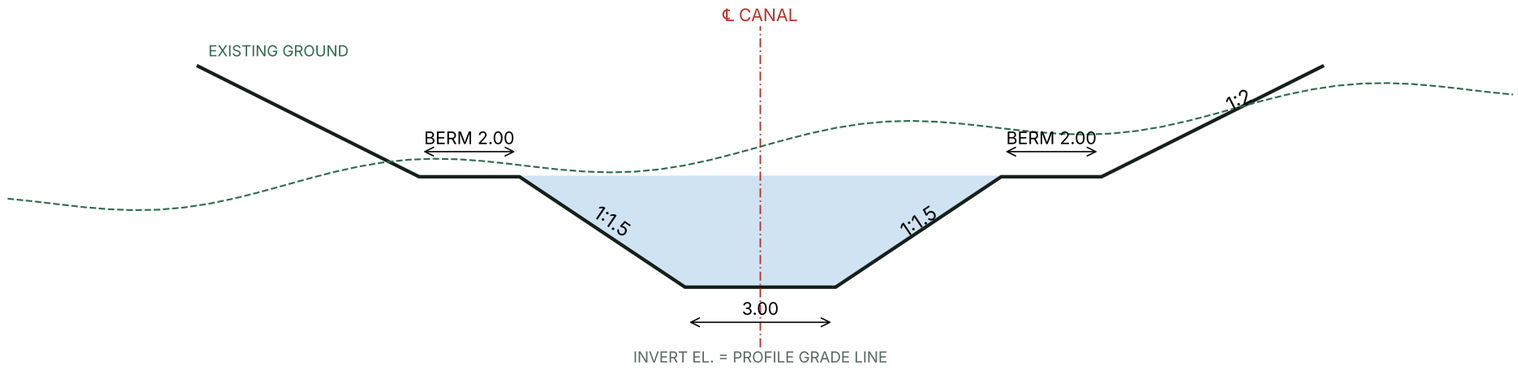


NOTES

1. All dimensions are in metres.
2. Bottom width 3.00 m, side slopes 1:1.5.
3. Cut slopes beyond berm 1:2.
4. Canal invert follows the longitudinal profile (sheet 01).
5. Sample sheet – fictitious data, for CTK Saha demonstration only.

CTK **CTK ARCHIVES** Sample data – fictitious project	PROJECT **DEMO CANAL** TYPICAL CROSS SECTION	SCALE 1:50	SHEET **02**